LIST OF PLANT MATERIALS

COMMON NAME	BOTANICAL NAME	QUANTITY	SIZE	QUALITY	NOTES
SCOTCH PINE	PINUS SYLVESTRIS	~	3'-4'	22	EVERGREEN TREES
WHITE CEDAR	THUJA OCCIDENTALIS	~	3'-4'	150	
PAPER BIRCH (CLUMP)	BETULA PAPYRIFERA	1"-2"	8'-10'	6	DECIDUOUS TREES
SUGAR MAPLE	ACER SACCHARUM	1"-2"	8'-10'	4	
LOMBARDY POPLAR	POPULUS NIGRA 'THEVESTINA'	2"-2½"	10'-12'	10	
WEEPING WILLOW	SALIX BABYLONICA	2"-3"	12'-14'	5	
LILAC	SYRINGA VULGARIS	CLUMP	4'-6'	12	DECIDUOUS SHRUBS
MOCK ORANGE	PHILADELPHUS	CLUMP	4'-6'	15	
MUGHO PINE	PINUS MUGHO MUGHUS	~	1'-2'	19	EVERGREEN SHRUBS

LEGEND

	SCOTCH PINE
	WHITE CEDAR
	PAPER BIRCH
	LILAC
	LOMBARDY POPLAR
	WEEPING WILLOW
	LILAC
	MOCK ORANGE
	MUGHO PINE
	SODDED AREAS

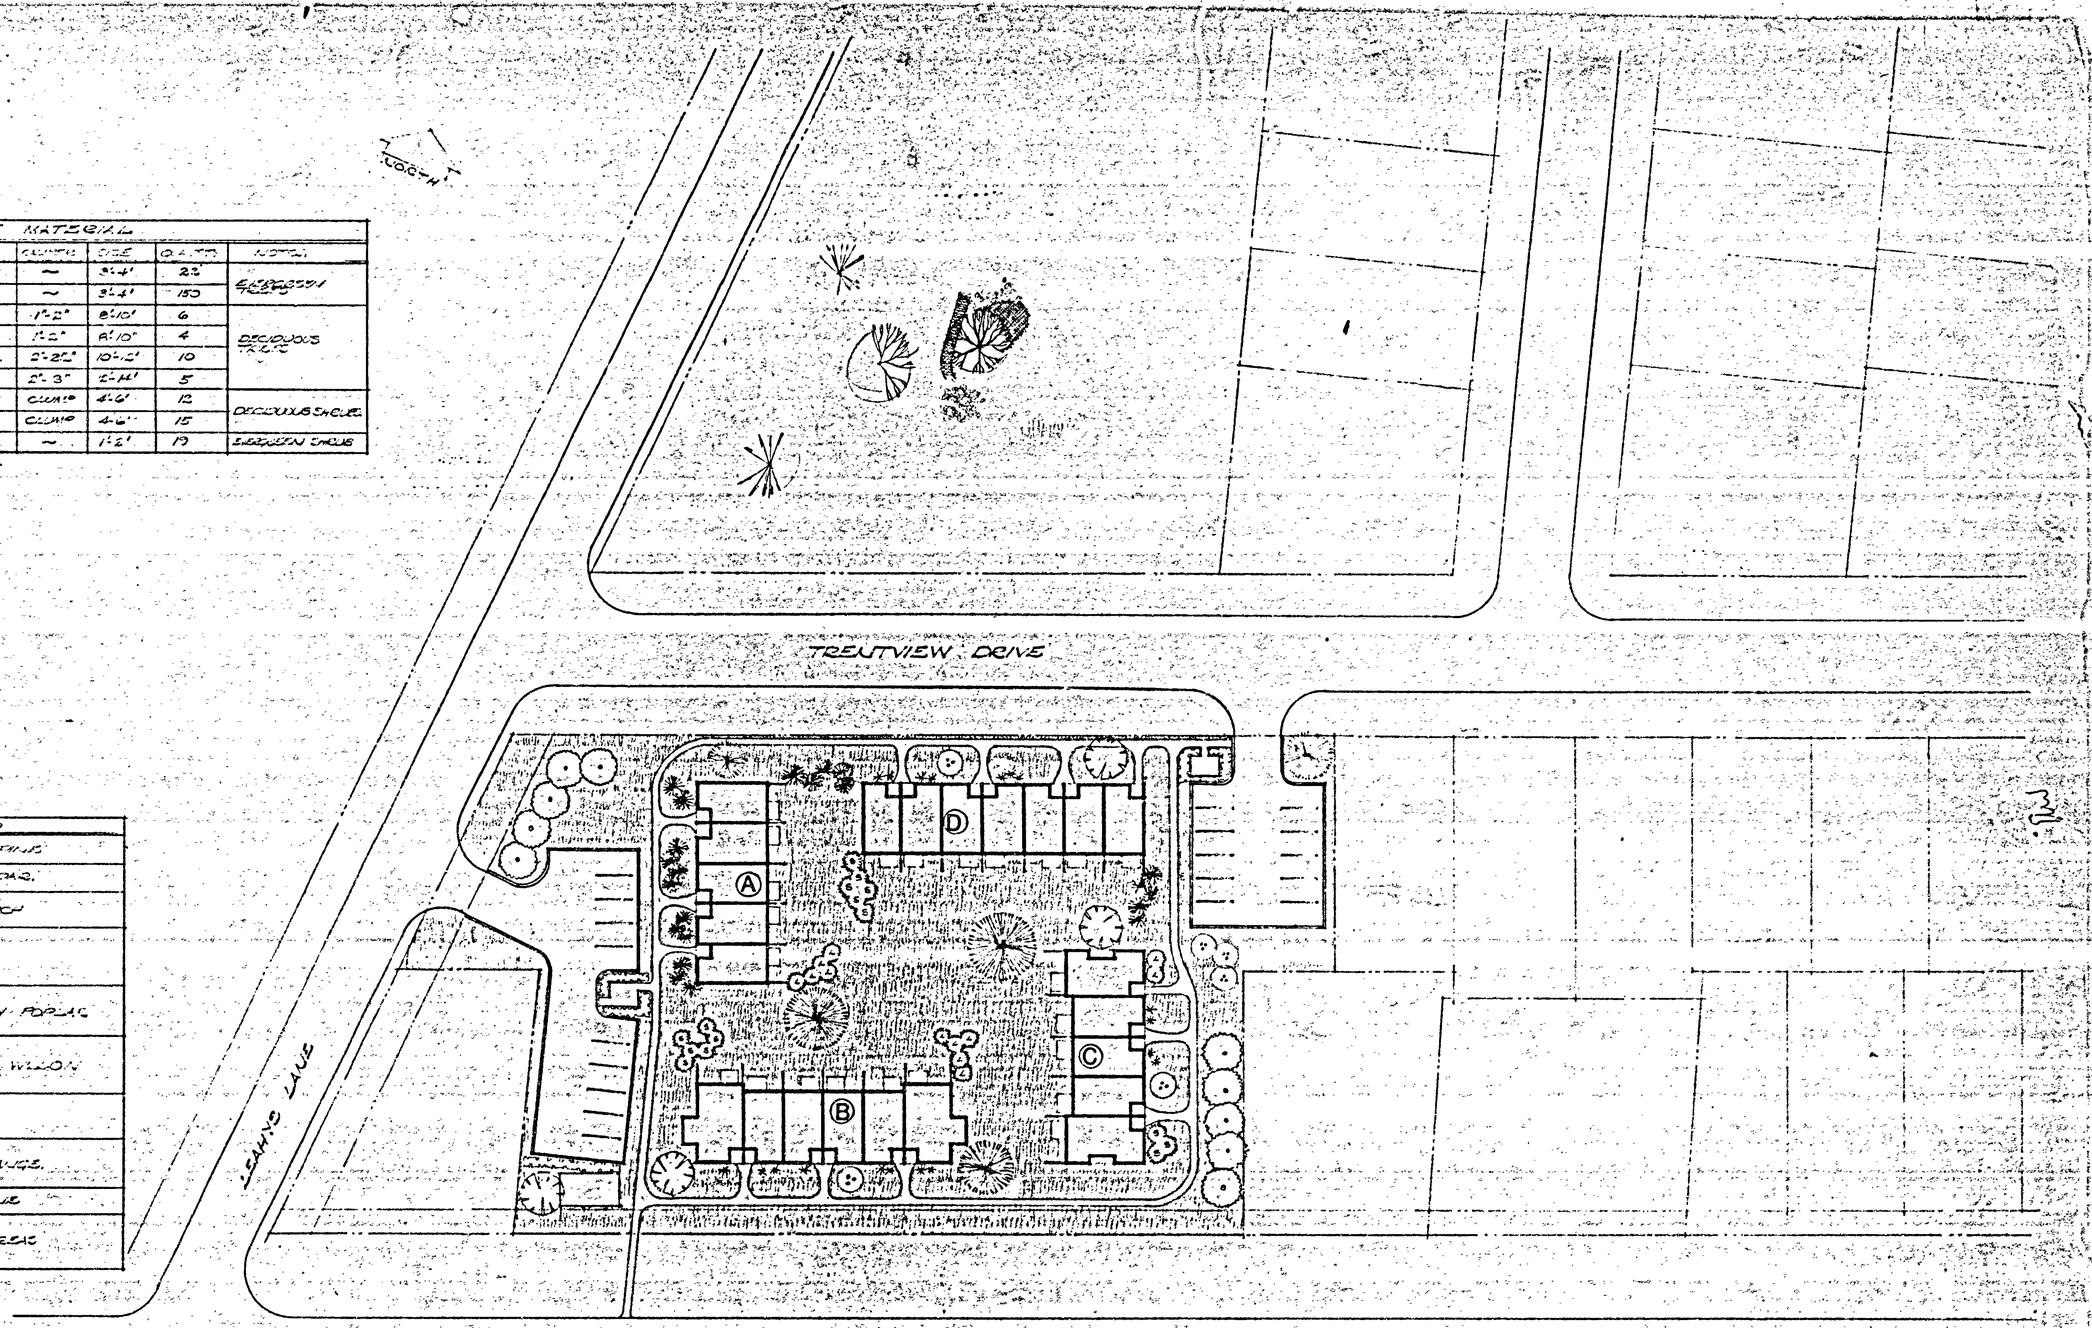

OH.9,

H.K.
H.E.N.

LANDSCAPE PLAN M3108-LC1

ONTARIO HOUSING CORPORATION
FAMILY HOUSING PROJECT
PARKHILL RD. - PETERBOROUGH
CHARLES HUFFMAN LTD. - PETERBOROUGH
GENERAL CONTRACTOR

WILLIAM LETT — ARCHITECT
45 COLBORNE ST., TORONTO 1. TEL. 364-5283

SCALE: 1" = 30'-0" | DATE: OCT. 1, 1963
DRAWN: W.P. | PROJECT NO. 6902

DRAWING N°: 2 OF SEVEN

WILLIAM PITTMAN LETT ASSOCIATION OF CANADIAN ARCHITECTS MEMBER